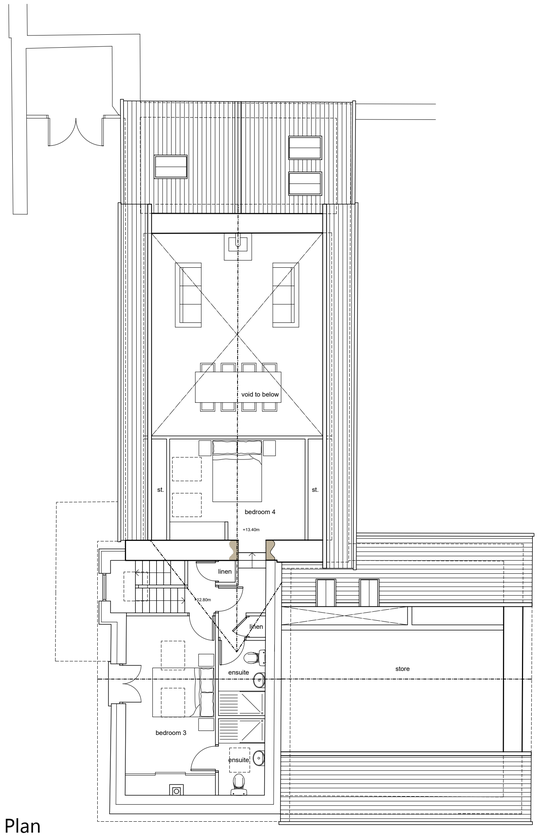

First Floor Plan
Scale 1:100

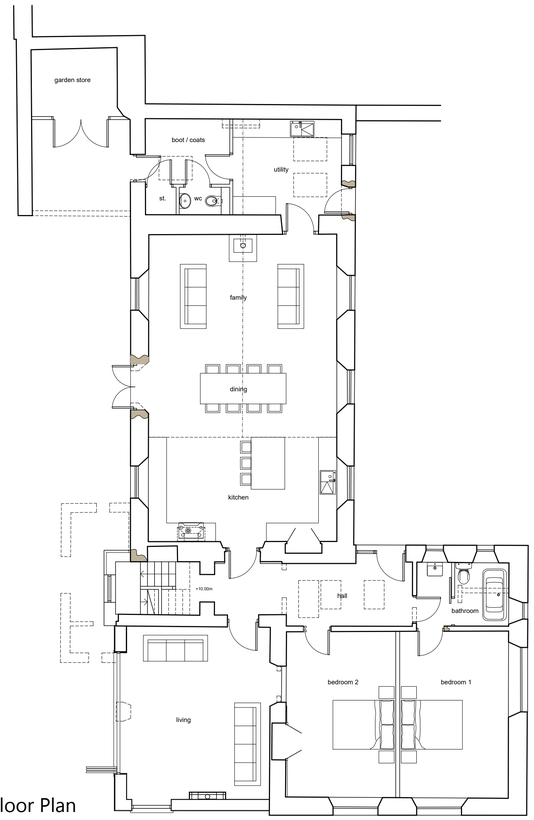

Ground Floor Plan
Scale 1:100

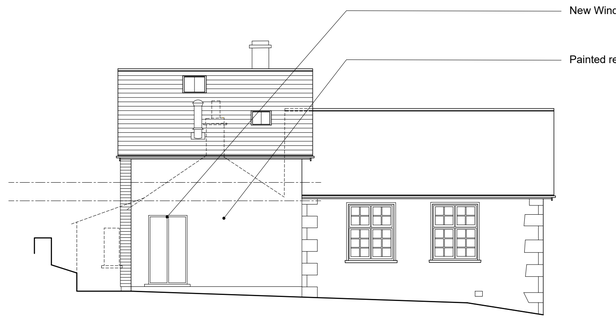

South Elevation
Scale 1:100

East Elevation
Scale 1:100

North Elevation
Scale 1:100

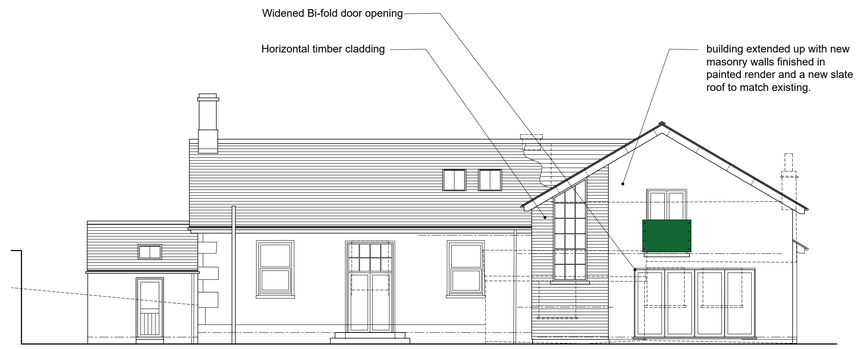

West Elevation
Scale 1:100

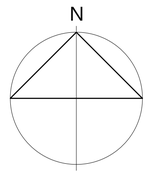

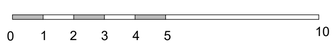

Scale 1:100

Materials:

Walls:
Natural stone cladding to match existing, painted render and horizontal timber cladding

Roof:
Slate to match existing

Door & Windows:
Timber frame

REV	COMMENT	BY	DATE
A	Additional window on south elevation, bi-fold doors on west elevation widened.	rjc	27.07.20

THE CONTRACTOR SHALL VERIFY ALL DIMENSIONS ON THE JOB BEFORE STARTING WORK OR PREPARING SHOP DRAWINGS. ANY DISCREPANCIES MUST BE REFERRED TO THE ARCHITECT. DO NOT SCALE FROM THIS DRAWING.

COPYRIGHT ON ALL DRAWINGS, SPECIFICATION AND DOCUMENTATION REMAINS THE PROPERTY OF JOHN COWARD ARCHITECTS LTD, AND MUST NOT BE COPIED OR REPRODUCED IN WHOLE OR IN PART IN ANY MANNER OR FORM WITHOUT PRIOR CONSENT OF THE COMPANY.

PROJECT

Conversion to dwelling
Allithwaite Institute

CLIENT

Mr Adrian Marrocco

TITLE

Proposed plans & elevations

SCALE/ A1	DRAWN	CHECKED	DATE
1:100	DWC	RG	09/01/20
JOB NO	DRAWING NO		REVISION
19111	01		A

JOHN COWARD ARCHITECTS LIMITED
No. 3 Unsworth's Yard,
Ford Road,
Cartmel,
Cumbria, LA11 6PG

Tel : (015395) 36596
Fax : (015395) 36775
www.johncowardarchitects.co.uk